

T10N-R01W-34_0000_MCS


PLAT OF SURVEY

David Carrico - Grantor

SCALE: 1" = 400'


(R) - BASED ON RECORD - ALL
OTHER BEARINGS AND DISTANCES
SHOWN ARE BASED ON FIELD
MEASUREMENTS THIS SURVEY

BEARINGS BASED ON A SOLAR
OBSERVATION

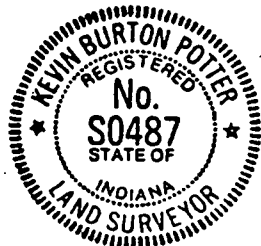

date June 24, 1993

Kevin B. Potter
Kevin B. Potter, P.E. & L.S.
P.O. Box 5982
Bloomington, Indiana
47407

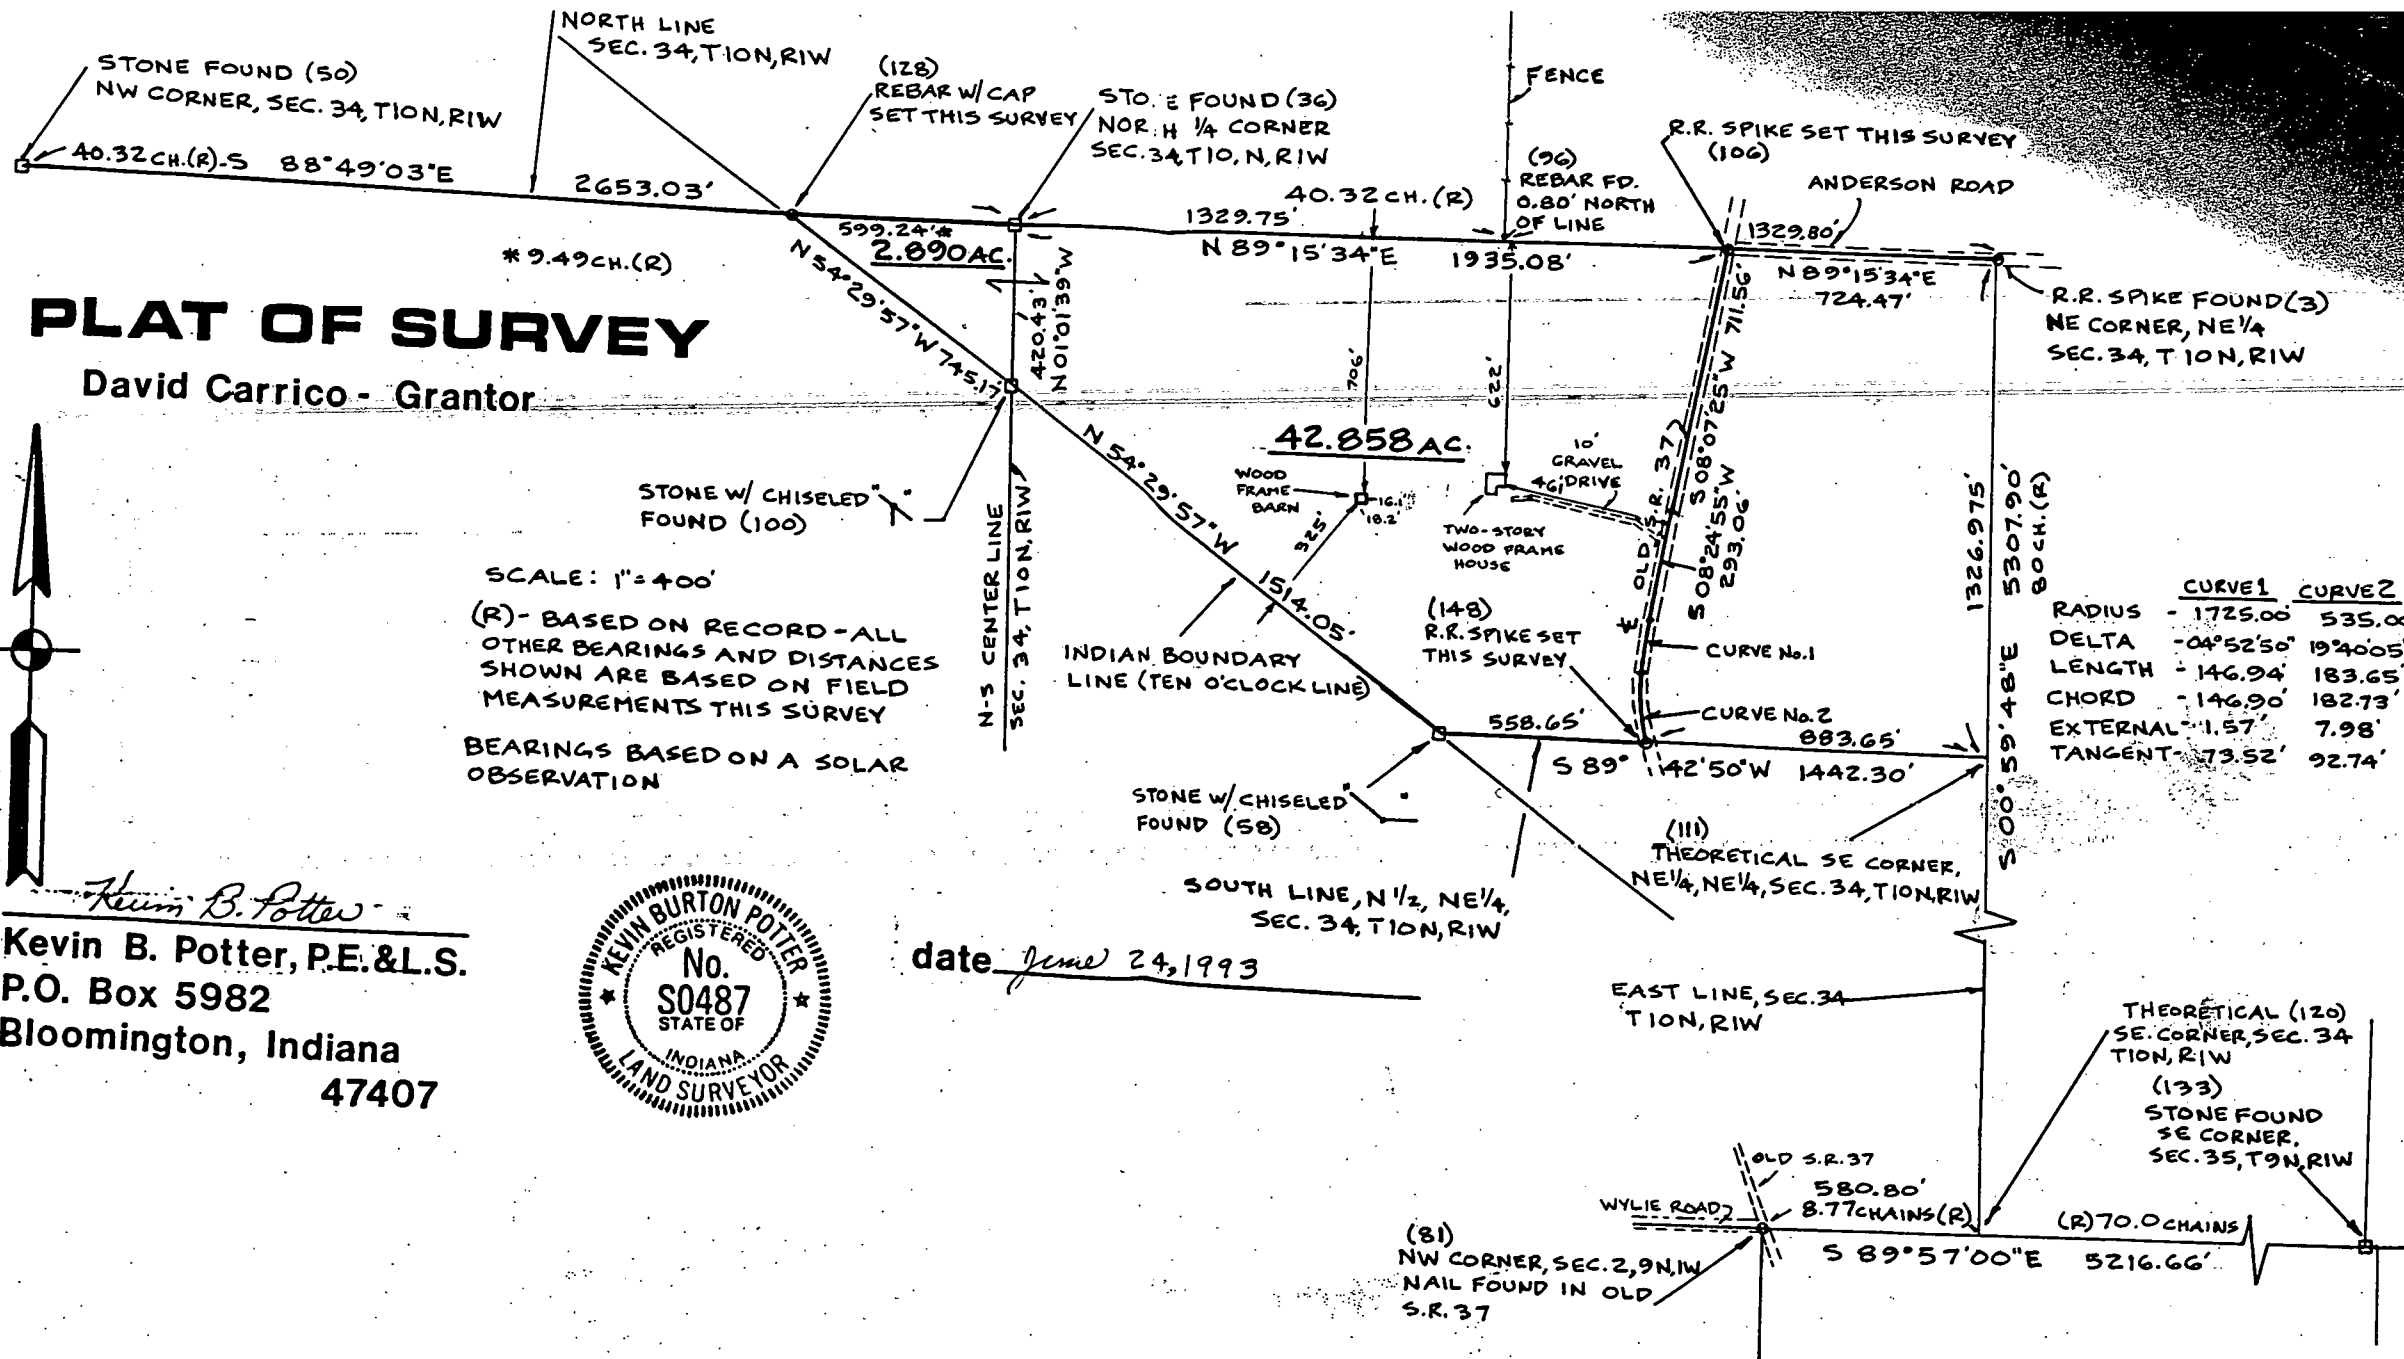


45.748

Wash 34


PART OF N 1/2, NW 1/4, SEC. 34, T10N, R1W,
WASHINGTON TWP, MONROE COUNTY, IN

OWNER: EDWARD R. & LUCILLE GILLILAND
SOURCE: DEED RECORD 152, PAGE 400

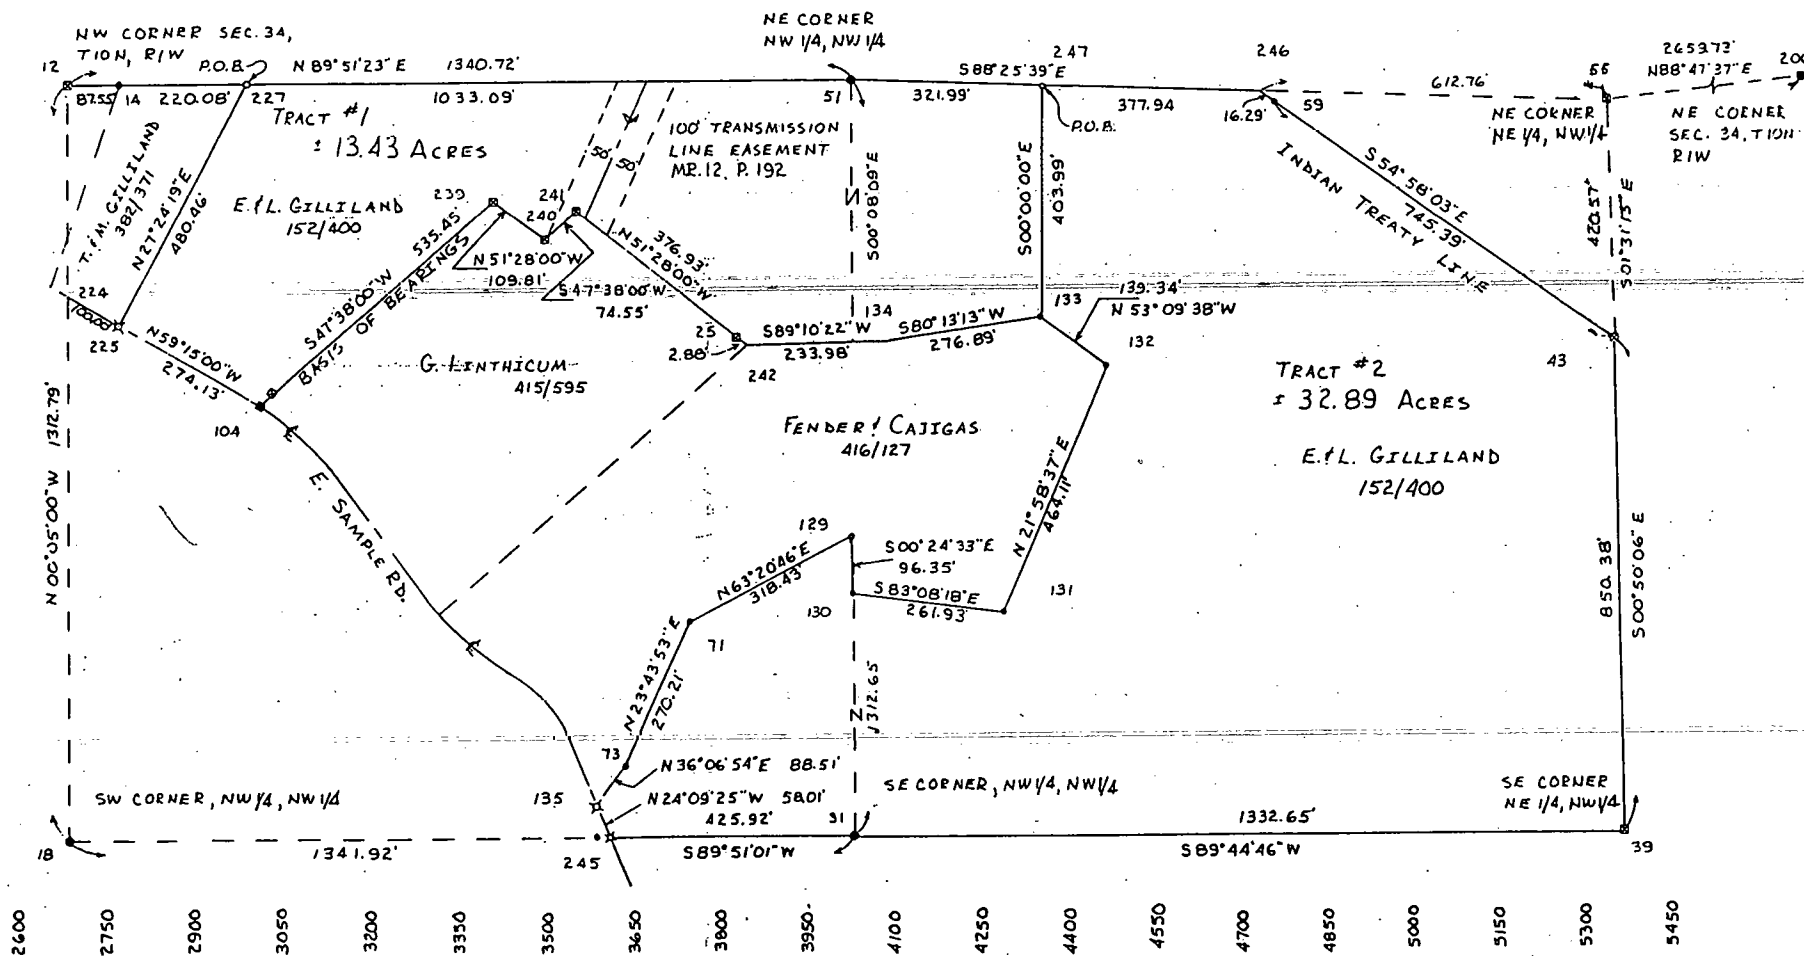

- CORNER POST FOUND / USED
- STONE FOUND / USED
- RAILROAD SPIKE FOUND / USED
- IRON PIPE OR REBAR FOUND / USED
- REBAR MARKED "CURRY 890006" SET
- ✕ P.K. NAIL SET

JOB # 082494

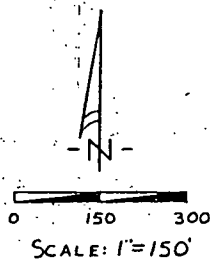

SUBJECT TO ALL EASEMENTS & RIGHTS OF WAY

EVIDENCE OF ALL EASEMENTS HAVE NOT
BEEN LOCATED IN THE FIELD AND ARE NOT
SHOWN ON THE MAP

Douglas R. Curry SEPT. 28, 1994

DOUGLAS R. CURRY (INDIANA L.S. #890006)

621 N. COLLEGE
BLOOMINGTON, IN 47404
(812) 332-9037




WASH. 34

Subject to the above reservations, I hereby certify that the survey work performed on the project shown hereon was performed by me or under my direct supervision and control, and that all information is true and correct to the best of my knowledge and belief.

Certified this 28th day of September, 1994.

Douglas R. Curry

Douglas R. Curry (Indiana L.S. #890006)

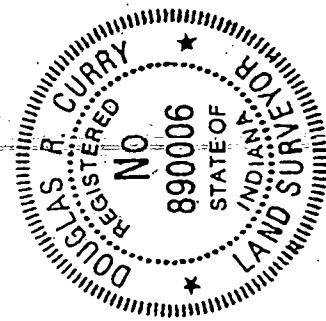

CURRY LAND SURVEYING

Douglas R. Curry
Registered Land Surveyor

College Ave.

(812) 332-9037

Bloomington, IN 47404

LEGAL DESCRIPTION

Job #082494

Owner: Edward R. & Lucille Gilliland

Source: Deed Record 152, Page 400

Tract #2

A part of the north half of the Northwest quarter of Section 34, Township 10 North, Range 1 West, Washington Township, Monroe County, Indiana, more specifically described as follows:

Commencing at a stone marking the northwest corner of said Section 34; thence on the north line of the Northwest quarter of the Northwest quarter North 89 degrees 51 minutes 23 seconds East (basis of bearings being the westerly line of Linthicum, Deed Record 415, page 595) 1340.72 feet to a corner post marking the northeast corner of said quarter-quarter; thence on the north line of the Northeast quarter of the Northwest quarter South 88 degrees 25 minutes 39 seconds East 321.99 feet to the true point of beginning; thence continuing South 88 degrees 25 minutes 39 seconds East 377.94 feet to the Indian Treaty Line; thence leaving said north line and on said Treaty Line South 54 degrees 58 minutes 03 seconds East 761.68 feet to the east line said quarter-quarter; thence leaving said Treaty Line and on said east line South 00 degrees 50 minutes 06 seconds East 850.38 feet to the southeast corner of said quarter-quarter; thence leaving said east line and on the south line of said quarter-quarter south 89 degrees 44 minutes 46 seconds West 1332.65 feet to a corner post marking the southeast corner of the Northwest quarter of the Northwest quarter; thence on the south line of said quarter-quarter South 89 degrees 51 minutes 01 second West 425.92 feet to the centerline of East Sample Road; thence leaving said south line and on said centerline North 24 degrees 09 minutes 25 seconds West 58.01 feet to the easterly line of Fender and Cajigas (Deed Record 416, page 127); thence leaving said centerline and on said Fender and Cajigas property line North 36 degrees 06 minutes 54 seconds East 88.51 feet; thence North 23 degrees 43 minutes 53 seconds East 270.21 feet; thence North 63 degrees 20 minutes 46 seconds East 318.43 feet; thence South 00 degrees 24 minutes 33 seconds East 96.35 feet; thence South 83 degrees 08 minutes 18 seconds East 261.93 feet; thence North 21 degrees 58 minutes 37 seconds East 464.11 feet; thence North 53 degrees 09 minutes 38 seconds West 139.34 feet; thence leaving said property line North 00 degrees 00 minutes 00 seconds West 403.99 feet to the point of beginning. Containing 32.89 acres, more or less.

SUBJECT TO ALL EASEMENTS AND RIGHTS-OF-WAY.

SUBJECT to an Electric Pole Line Easement to Morgan County Rural Electric Membership Corporation dated October 16, 1940, and recorded in Miscellaneous Record 21, at page 190 of the records of the Recorder of Monroe County, Indiana.


This certification does not take into consideration additional facts an accurate and correct title search and/or examination might disclose.

Subject to the above reservations, I hereby certify that the survey work performed on the project shown hereon was performed by me or under my direct supervision and control, and that all information is true and correct to the best of my knowledge and belief.

Certified this 28th day of September, 1994.

Douglas R. Curry

Douglas R. Curry (Indiana L.S. #890006)

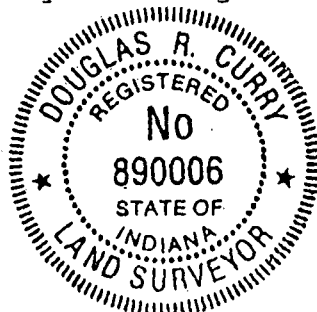


W ash 34



Steve Archer
P.O. Box 1296
Bloomington, IN 47402
(812)334-8941
(812)323-7699 fax

Client
Owner of Record
Naylor, John W. &
Phyllis A.
Inst # 2000014188

Basis of Bearings
Graham rebar found on the
east line of subject tract rotated
to S 01° 30' 00" E as per previous
survey by Graham on adjointer
to the east

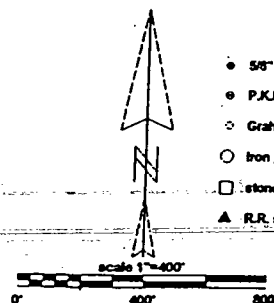

- 5/8" rebar w/cap set
- P.J. Nail set
- Graham rebar & cap found
- Iron pipe found
- stone found
- ▲ R.R. spike found



Peterson
Inst # 2004007391

SW cor. E1/2-SW1/4
Section 34-10N-1W
Monroe County, In

Turner, dr 171, pg 164

I, hereby certify that to the best of my knowledge, ability and belief
the within plat represents a survey made by me in accordance with
Title 865, Article 1, Chapter 12 of the Indiana Administrative Code and
completed on October 20th, 2004


Steven W. Archer
Indiana Registered Land Surveyor # 80870009

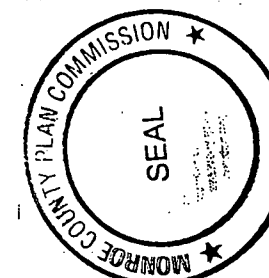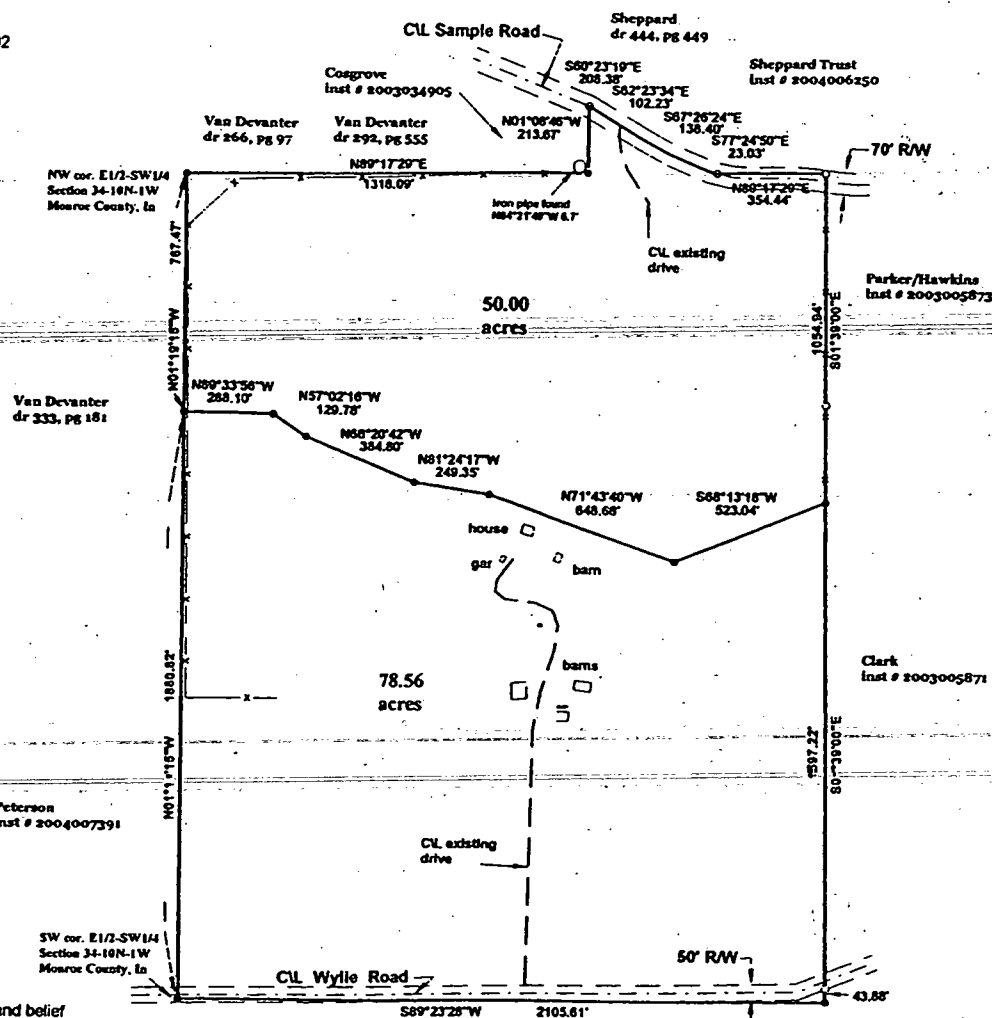


Part of N 1/2, NW 1/4, Sec. 34, T10N, R1W,
WASHINGTON TWP. S. MONROE COUNTY, IN

Wash M-21
Owner: Edward R. Lucille Gilliland
Source: Deed Record 152, Page 400

Wash O-21

Wash Q-21

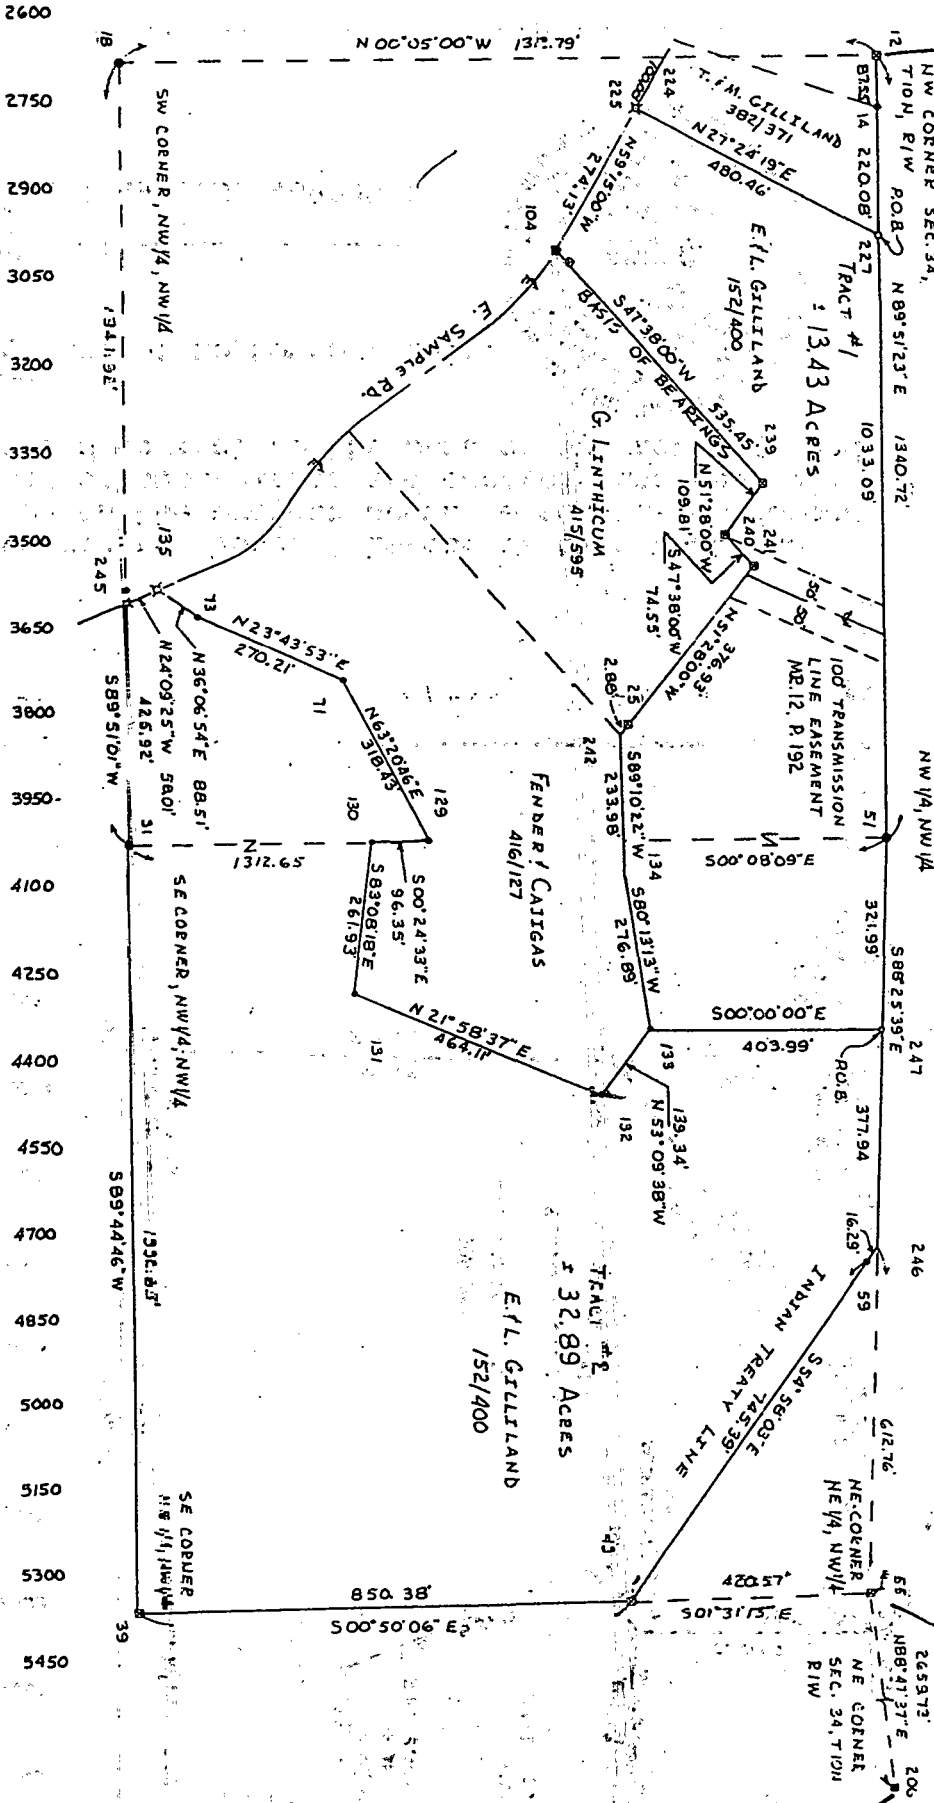

- CORNER POST FOUND / USED
- STONE FOUND / USED
- PAIR ROAD SPIKE FOUND / USED
- IRON PIPE OR BEAR FOUND / USED
- BEAR MARKED "CURRY 890006" SET
- R.R. MAIL SET

Job # 082494

0 150 300
SCALE: 1"=150'

SUBJECT TO ALL EASEMENTS / RIGHTS OF WAY
EVIDENCE OF ALL EASEMENTS HAVE NOT
BEEN LOCATED IN THE FIELD AND ARE NOT
SHOWN ON THIS MAP

Douglas R. Curry Sept 28, 1994

DOUGLAS R. CURRY (INDIANA L.S. #890006)
621 N. COLLEGE
BLOOMINGTON, IN 47404
(812) 332-9037




might disclose.

Subject to the above reservations, I hereby certify that the survey work performed on the project shown hereon was performed by me or under my direct supervision and control, and that all information is true and correct to the best of my knowledge and belief.

Certified this 28th day of September, 1994.

Douglas R. Curry

Douglas R. Curry (Indiana L.S. #890006)

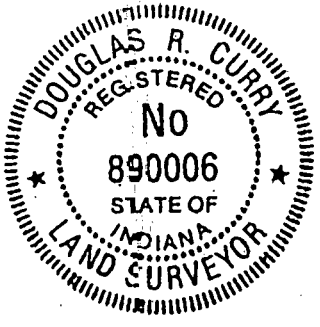


Page 34


OWNER: EDWARD R. & LUCILLE GILLILAND
SOURCE: DEED RECORD 152, PAGE 400

Wash 0-21

Wash 9-21

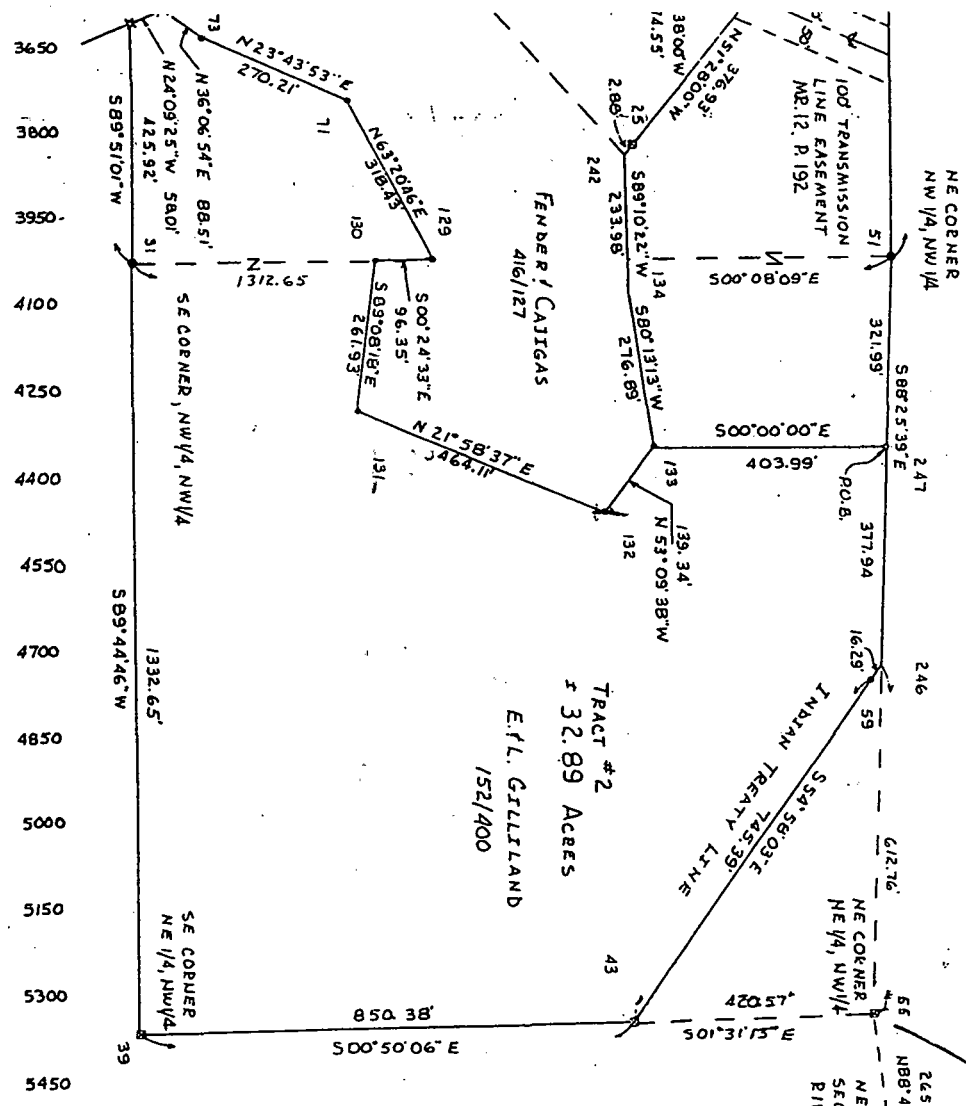

0 150 300
SCALE: 1"=150'

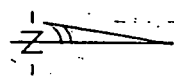

SUBJECT TO ALL EASEMENTS & RIGHTS OF WAY
EVIDENCE OF ALL EASEMENTS HAVE NOT
BEEN LOCATED IN THE FIELD AND ARE NOT
SHOWN ON THIS MAP
Douglas R. Curry SEPT. 28, 1994
DOUGLAS R. CURRY (INDIANA L.S. #890006)
621 N. COLLEGE
BLOOMINGTON, IN 47404
(812) 332-9037




might disclose.

Subject to the above reservations, I hereby certify that the survey work performed on the project shown hereon was performed by me or under my direct supervision and control, and that all information is true and correct to the best of my knowledge and belief.

Certified this 28th day of September, 1994.

Douglas R. Curry

Douglas R. Curry (Indiana L.S. #890006)

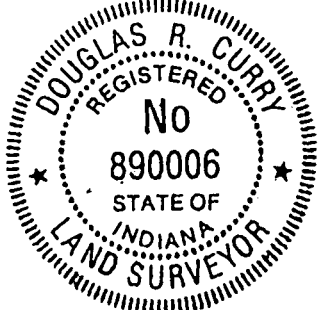


TRI CO Surveying & Mapping

Edmund O. Farkas, Registered Land Surveyor

103 West Temperance
P.O. Box 96
Ellettsville, Indiana 47429
Phone: 812-876-2305


WASHINGTON SECTION 27

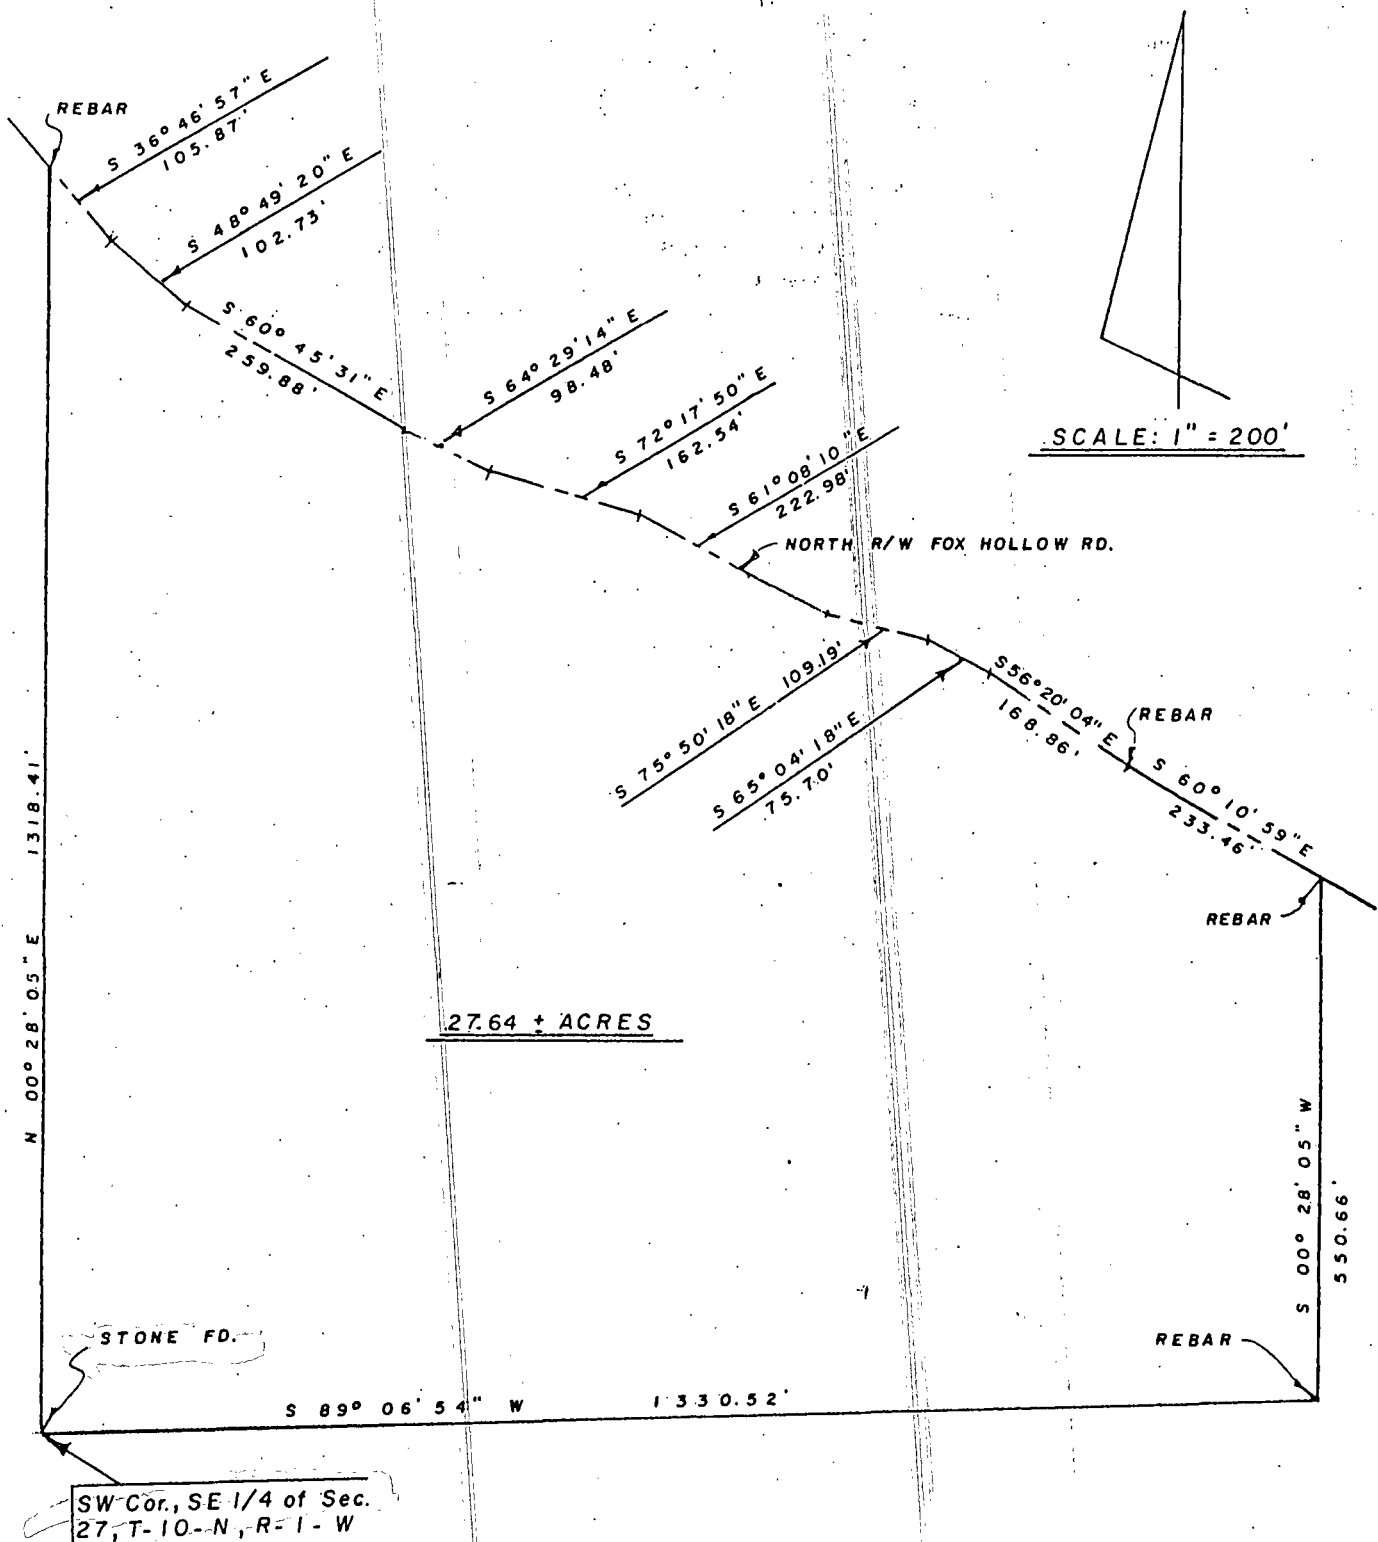

I, Edmund O. Farkas, hereby certify that I am a Registered Land Surveyor, licensed in compliance with the Laws of the State of Indiana; that this plat and the enclosed description correctly represent a land survey completed under my supervision on May 5, 1989; that all the monuments shown thereon actually exist and that their location and type are to the best of my knowledge accurately shown.

S0114
Edmund O. Farkas
Registered Land Surveyor
Ind. Reg. No. S0114

Revised 9-8-89

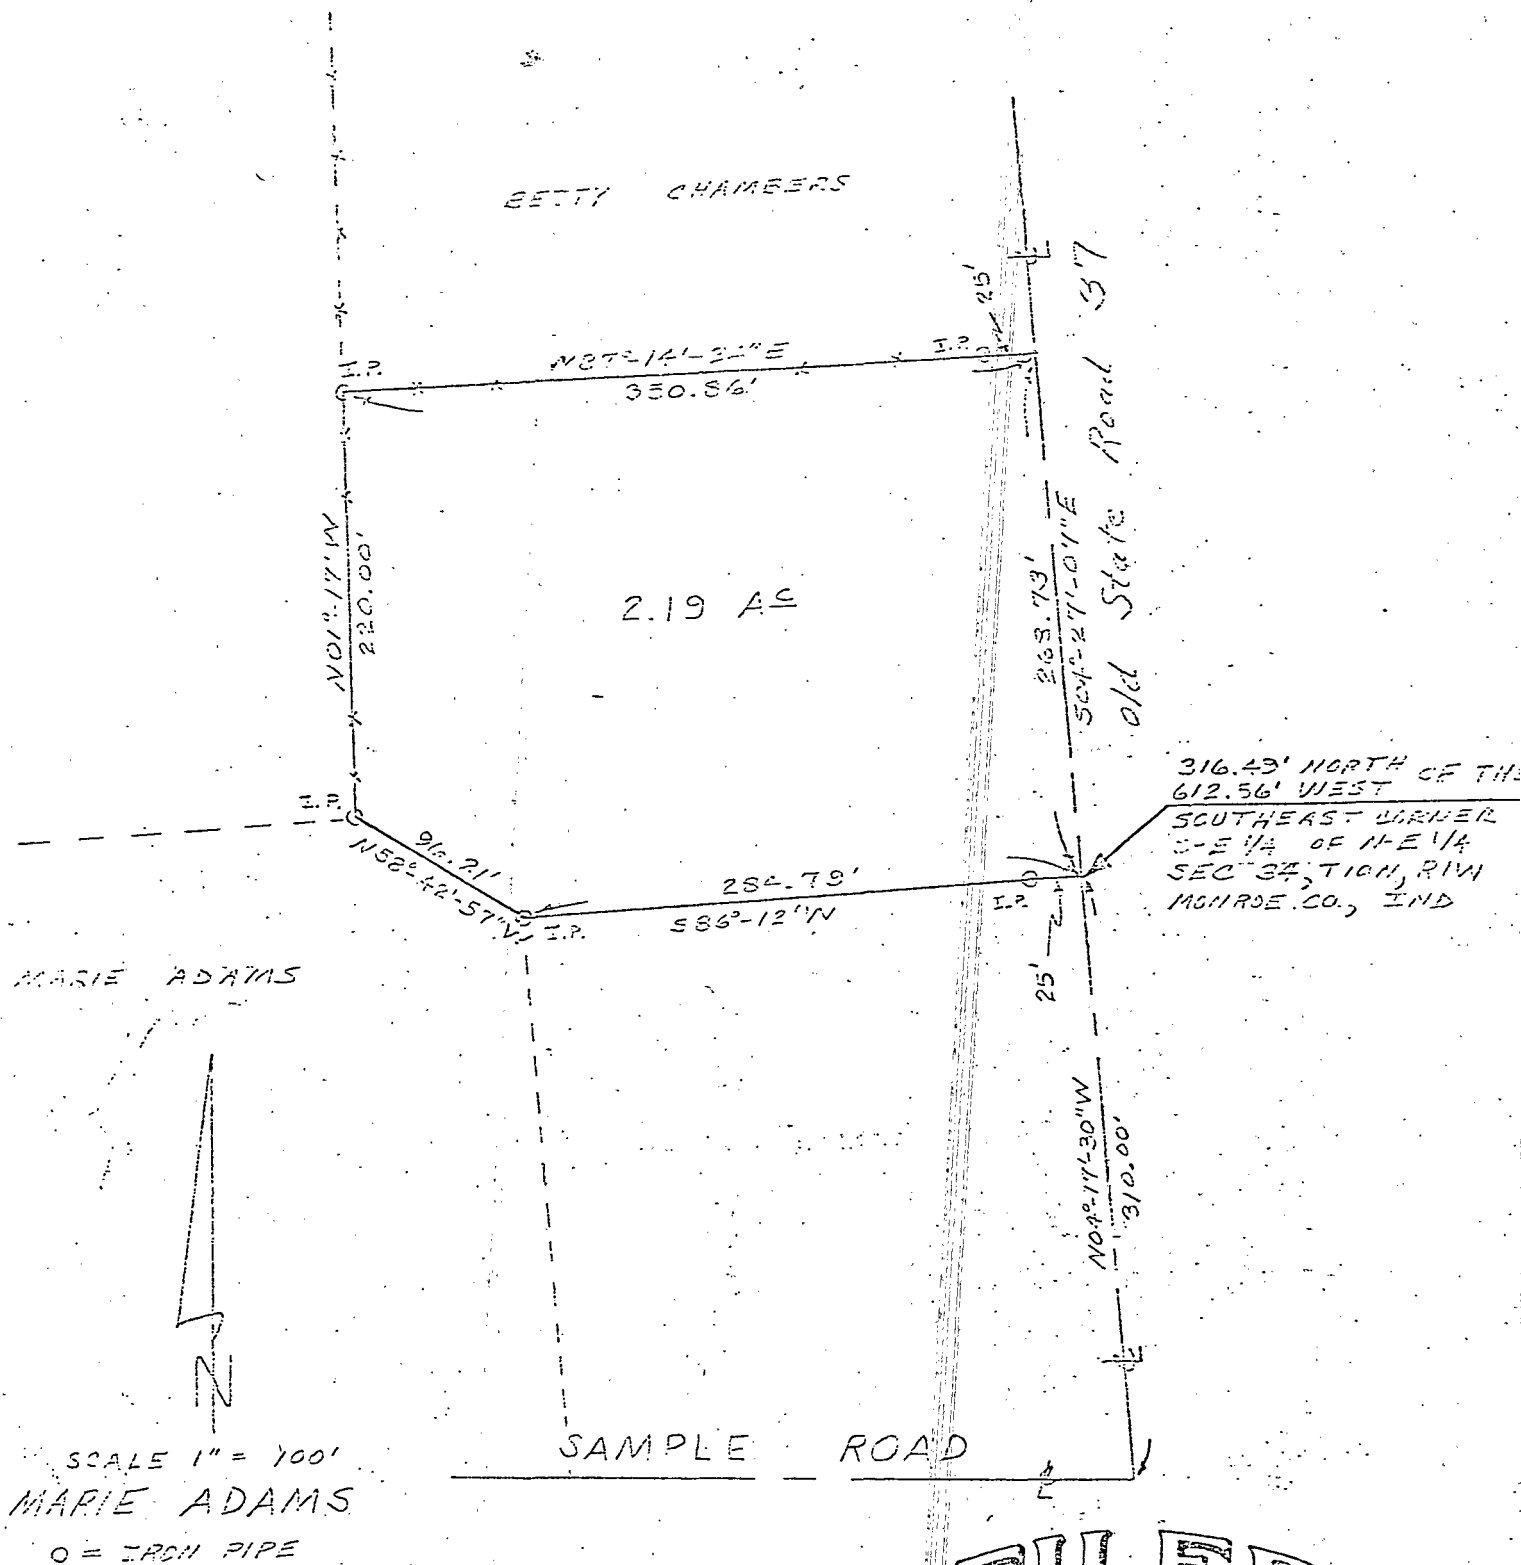

FILED


JAN 16 1978

John W. Davis

Auditor Monroe County, Indiana

State of Indiana
County of Monroe SS:

I, Lee Utt, hereby certify that I am a Land Surveyor licensed in compliance with the laws of the State of Indiana; that the above Plat and attached description correctly represents a survey completed by me on March 29, 1977; that all monuments shown thereon actually exist; and that their location and type are, to the best of my knowledge, accurately shown.

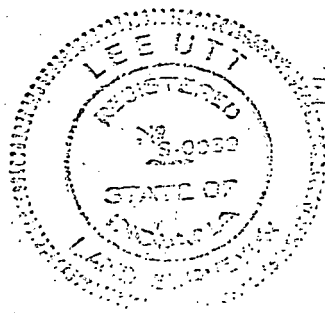


Lee Utt
Lee Utt, R. L. S. # S0089, Indiana

Campbell to Fiscus

Sec 34


Legal description
attached

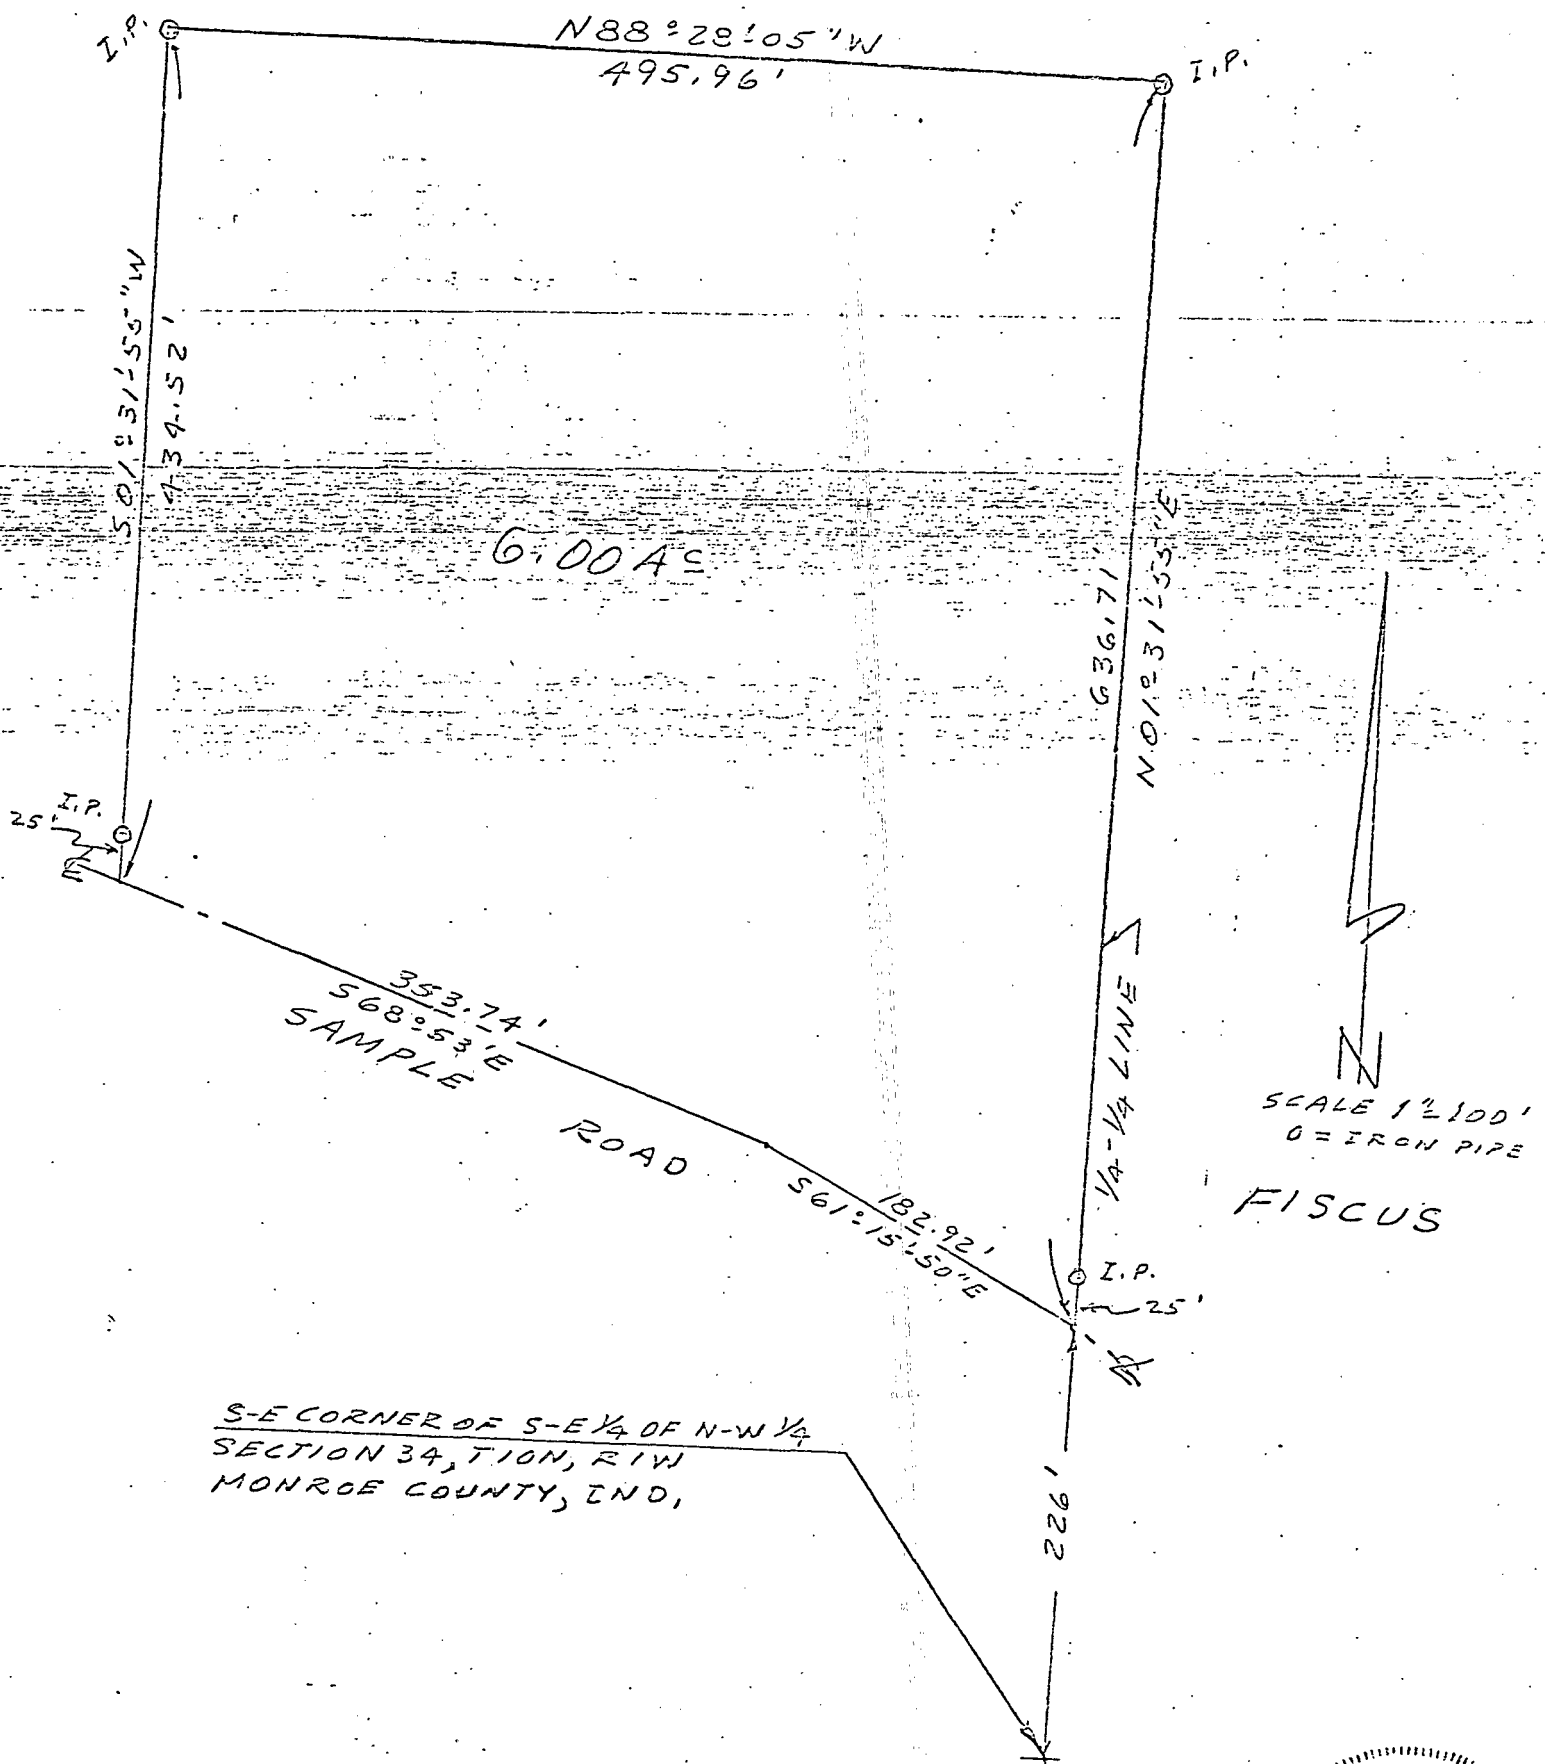

FISCUS

S-E CORNER OF S-E 1/4 OF N-W 1/4
SECTION 34, T10N, R1W
MONROE COUNTY, IND.

State of Indiana SS:
County of Monroe

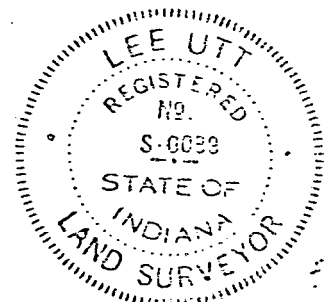

I, Lee Utt, hereby certify that I am a Land Surveyor licensed in compliance with the laws of the State of Indiana; that the above plat and attached description correctly represents a survey completed by me on January 31, 1978 that all monuments shown thereon actually exist; and that their location and type are, to the best of my knowledge accurately shown.


LEE UTT


REGISTERED LAND SURVEYOR NO. 60089, INDIANA
OFFICE PHONE 332-6356 HOME PHONE 823-5561
1804 SOUTH HENDERSON
BLOOMINGTON, INDIANA 47401

January 31, 1978

Legal description: Rick Fiscus

A part of the Southeast quarter of the Northwest quarter of Section 34, Township 10 North, Range 1 West, Monroe County, Indiana, bounded and described as follows:
Beginning at a point on the East line of said quarter quarter Section and in the centerline of Sample Road, said point of beginning being 226 feet North of the Southeast corner of said Southeast quarter of the Northwest quarter; thence from said point of beginning and with the East line of said quarter quarter Section and running North 01°-31'-55" East for 636.71 feet; thence leaving the East line of said quarter quarter Section and running North 88°-28'-05" West for 495.96 feet; thence South 01°-31'-55" West for 434.52 feet and to the centerline of said Sample Road; thence with the centerline of said road and running South 68°-53' East for 353.74 feet; thence South 61°-15'-50" East for 182.92 feet and to the point of beginning. Containing 6.00 acres, more or less.

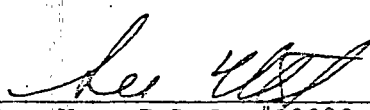
Lee Utt, R.L.S. #S0089

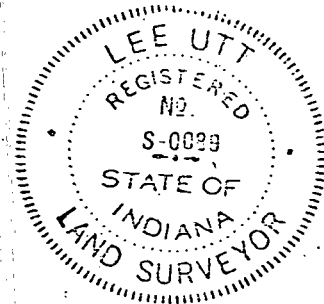

LEE UTT

REGISTERED LAND SURVEYOR NO. S0089, INDIANA
OFFICE PHONE 332-6366 HOME PHONE 332-3551
1604 SOUTH HENDERSON
BLOOMINGTON, INDIANA 47401


January 10, 1979


Legal description: Tract # 1 John Vandeventer

A part of the Southeast quarter of the Northwest quarter of Section 34, Township 10 North, Range 1 West, Monroe County, Indiana, bounded and described as follows:

Beginning at the Southwest corner of said quarter quarter Section; thence from said point of beginning and with the West line of said quarter quarter Section and running North 01°-25'-32" East for 707.69 feet and to the centerline of Sample Road; thence leaving said West line and with the centerline of said road and running South 59°-06'-35" East for 112.12 feet; thence South 71°-09'-35" East for 309.98 feet; thence leaving the centerline of said road and running South 01°-31'-55" West for 541.02 feet and to the South line of said quarter quarter Section; thence with said South line and running North 87°-54'-13" West for 469.70 feet and to the point of beginning. Containing 6.635 acres, more or less.

Lee Utt, R. L. S. # S0089, Indiana

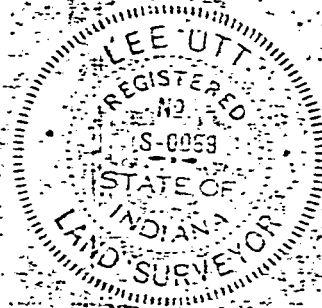

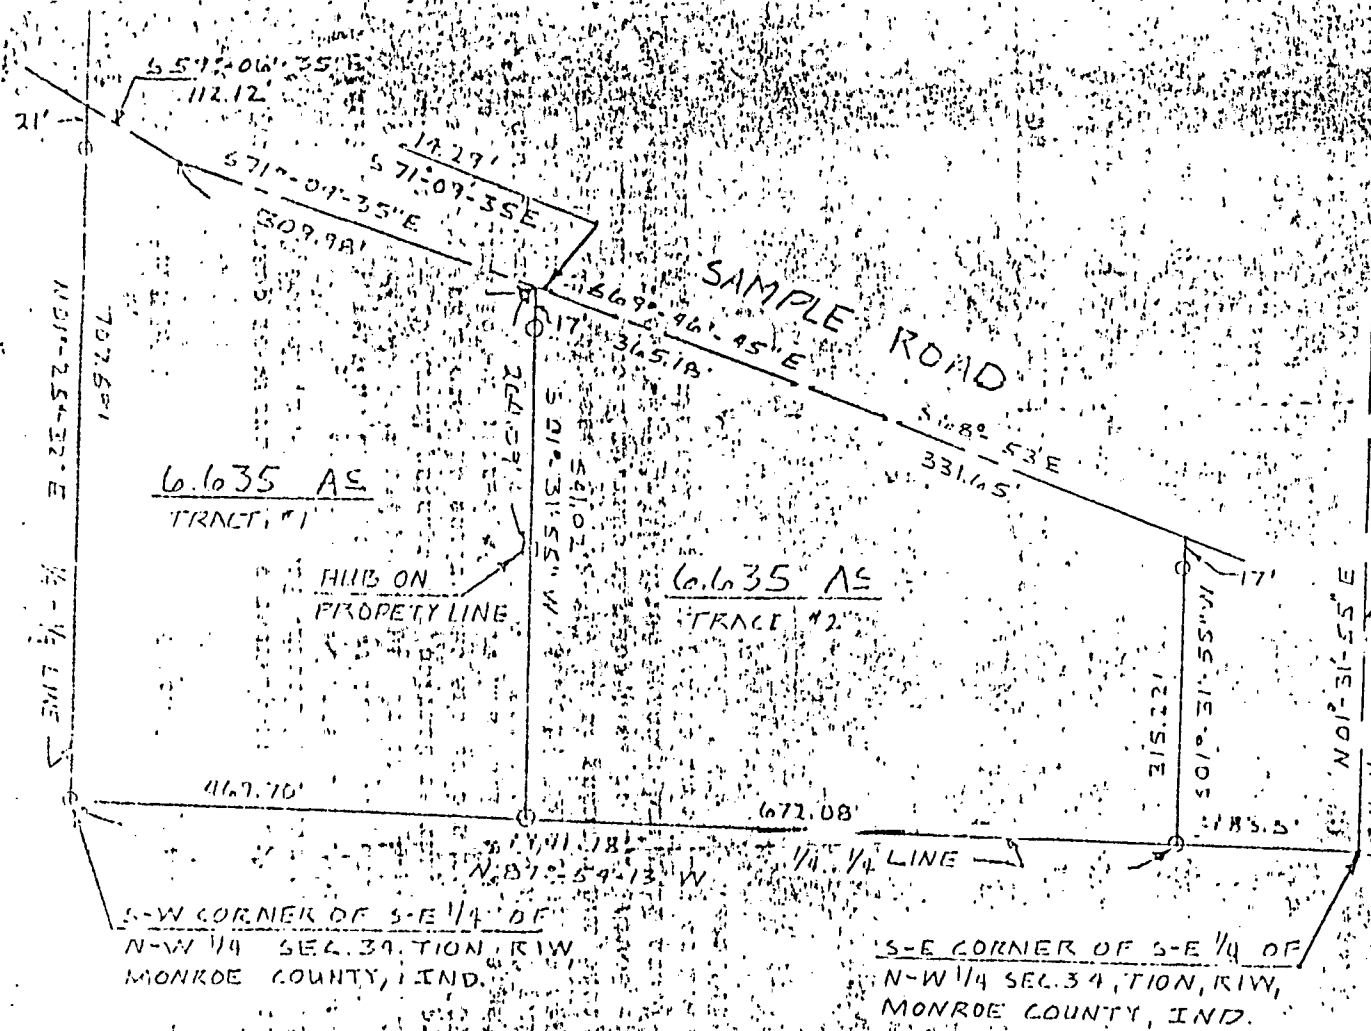


SCALE: 1" = 200'
O = IRON PILE

VANDEVETER

State of Indiana SS:
County of Monroe

I, Lee Utt, hereby certify that I am a Land Surveyor licensed in compliance with the laws of the State of Indiana; that the above plat and attached description correctly represents a survey completed by me on January 11, 1919; that all monuments shown thereon actually exist; and that their location and type are, to the best of my knowledge, accurately shown.

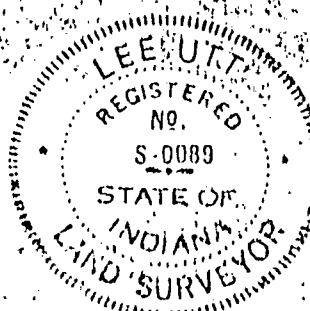

Lee Utt
Lee Utt, R.L.S. # S0089, Indiana
1604 South Henderson St.
Bloomington, Indiana 47402

*Completed to Henderson St.
Sec. 34
2-7-19*

Adams, Albert F. & Gladys
to
March 29, 1977

Adams, Albert Eugene & Blanche

Legal description:

Marie Adams


A part of the Southeast quarter of the Northeast quarter of Section 34, Township 10 North, Range 1 West, Monroe County, Indiana, bounded and described as follows:


Beginning at a point in the centerline of Old State Road 37, said point of beginning being 316.49 feet North and 612.56 feet West of the Southeast corner of said Southeast quarter of the Northeast quarter, said point of beginning being also the Northeast corner of a tract of land that is described in deed from Gladys M. Adams to Lloyd Adams and recorded October 14, 1968 in Deed Record 186, page 357, in the office of the Recorder of Monroe County, Indiana; thence from said point of beginning and with the North line of said Adams tract and running South 86°-12' West for 284.79 feet and to the Northwest corner of said Adams tract; thence North 58°-42'-57" West for 96.21 feet; thence with an existing fence line and running North 01°-17' West for 220.00 feet; thence with an existing fence line and running North 87°-14'-24" East for 350.86 feet and to the centerline of said Old State Road 37; thence with the centerline of said road and running South 04°-27'-07" East for 268.73 feet and to the point of beginning. Containing 2.19 acres, more or less.

FILED

JAN 16 1978

John W. Davis
Auditor Monroe County, Indiana

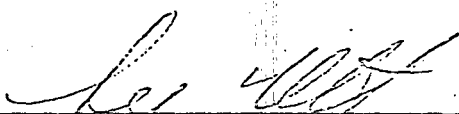

Lee Utt, R. L. S. # S0089, Indiana

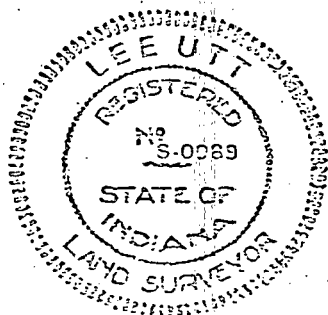


and attached description correctly represents a survey completed by me on March 29, 1977; that all monuments shown thereon actually exist; and that their location and type are, to the best of my knowledge, accurately shown.

and attached description correctly represents a survey completed by me on March 29, 1977; that all monuments shown thereon actually exist; and that their location and type are, to the best of my knowledge, accurately shown.

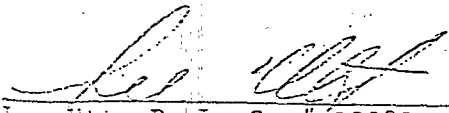



Lee Utt, R. L. S. # S0089, Indiana

EDDIE GILLILAND

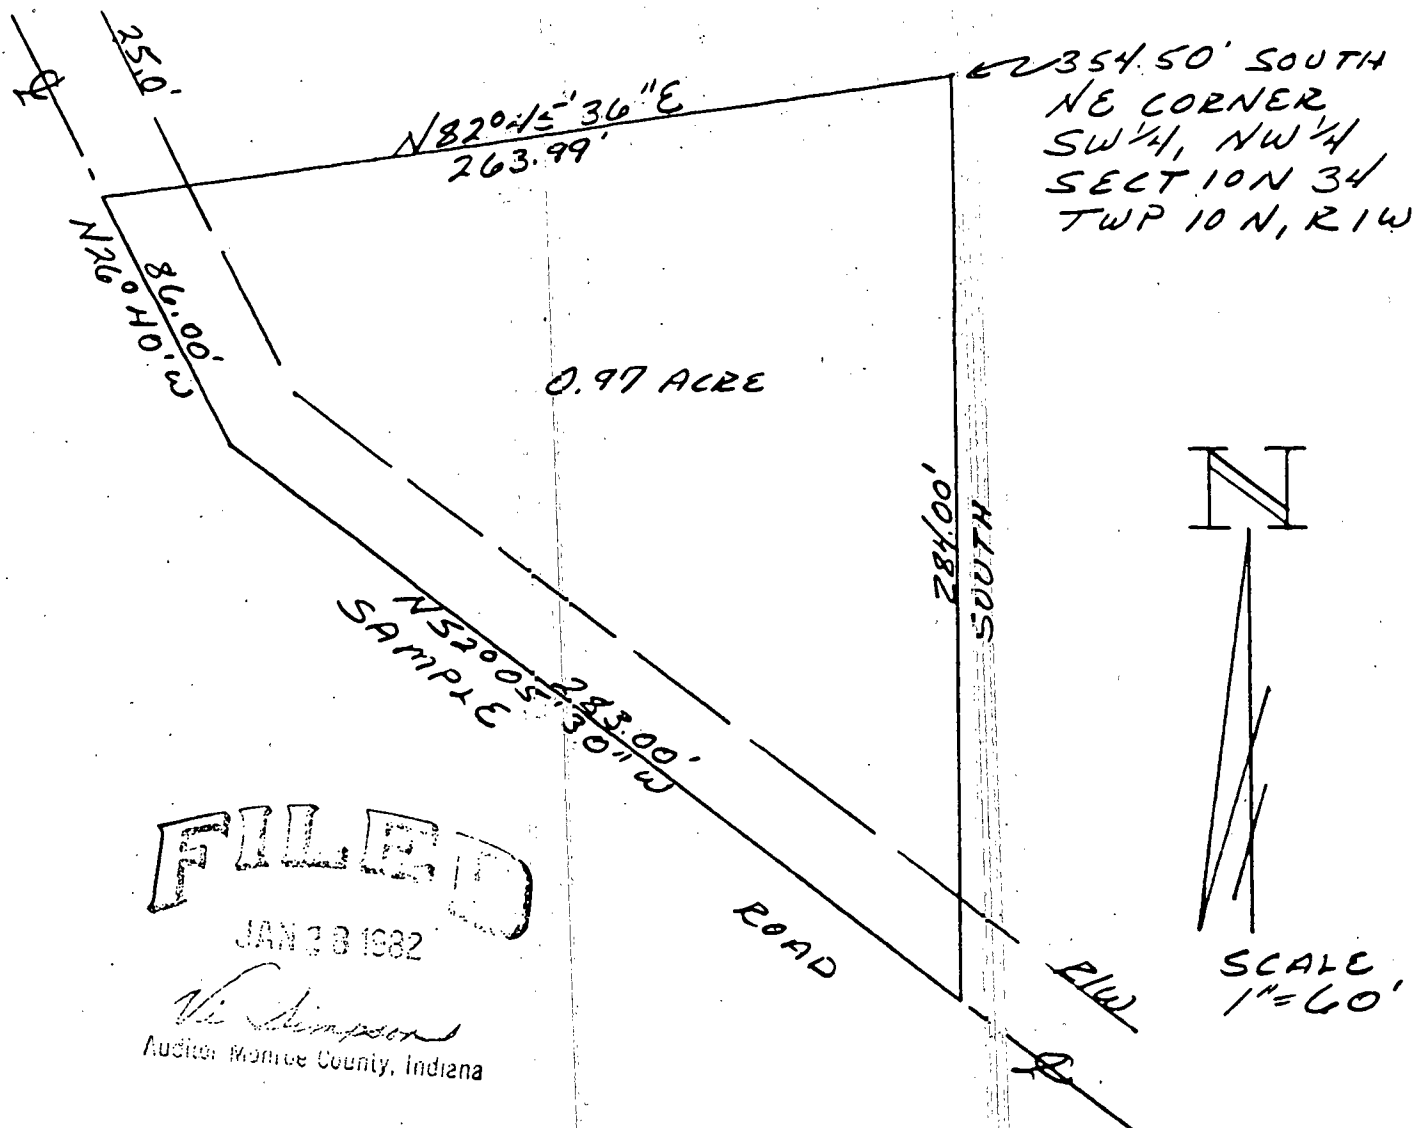

DESCRIPTION:

A part of the Southwest quarter of the Northwest quarter in Section 34, Township 10 North, Range 1 West, Monroe County, Indiana, bounded and described as follows: Beginning at a point that is 354.50 feet South of the Northeast corner of said quarter quarter in said Section 34, thence running South for 284.00 feet and to the centerline of Sample Road, thence running with said road centerline North 52 degrees 05 minutes 30 seconds West for 283.00 feet, thence North 26 degrees 40 minutes West for 86.00 feet, thence leaving said centerline of Sample Road and running North 82 degrees 45 minutes 36 seconds East for 263.99 feet and to the point of beginning. Containing in all 0.97 acres, more or less. Subject to a 25.00 foot easement from the centerline of Sample Road for County Highway right-of-way.

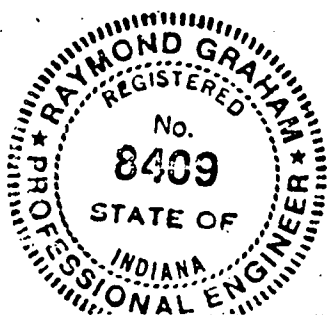

Raymond Graham

Raymond Graham
P.P.E. 8409 L.S. 9978 Indiana
2215 N. Smith Pike
Bloomington, Indiana
October 21, 1981


Wash 34

PART OF N 1/2, NW 1/4, SEC. 34, T10N, R1W,
WASHINGTON TWP, MONROE COUNTY, IN

OWNER: EDWARD R. & LUCILLE GILLILAND
SOURCE: DEED RECORD 152, PAGE 400

Wash O-21

Wash Q-21

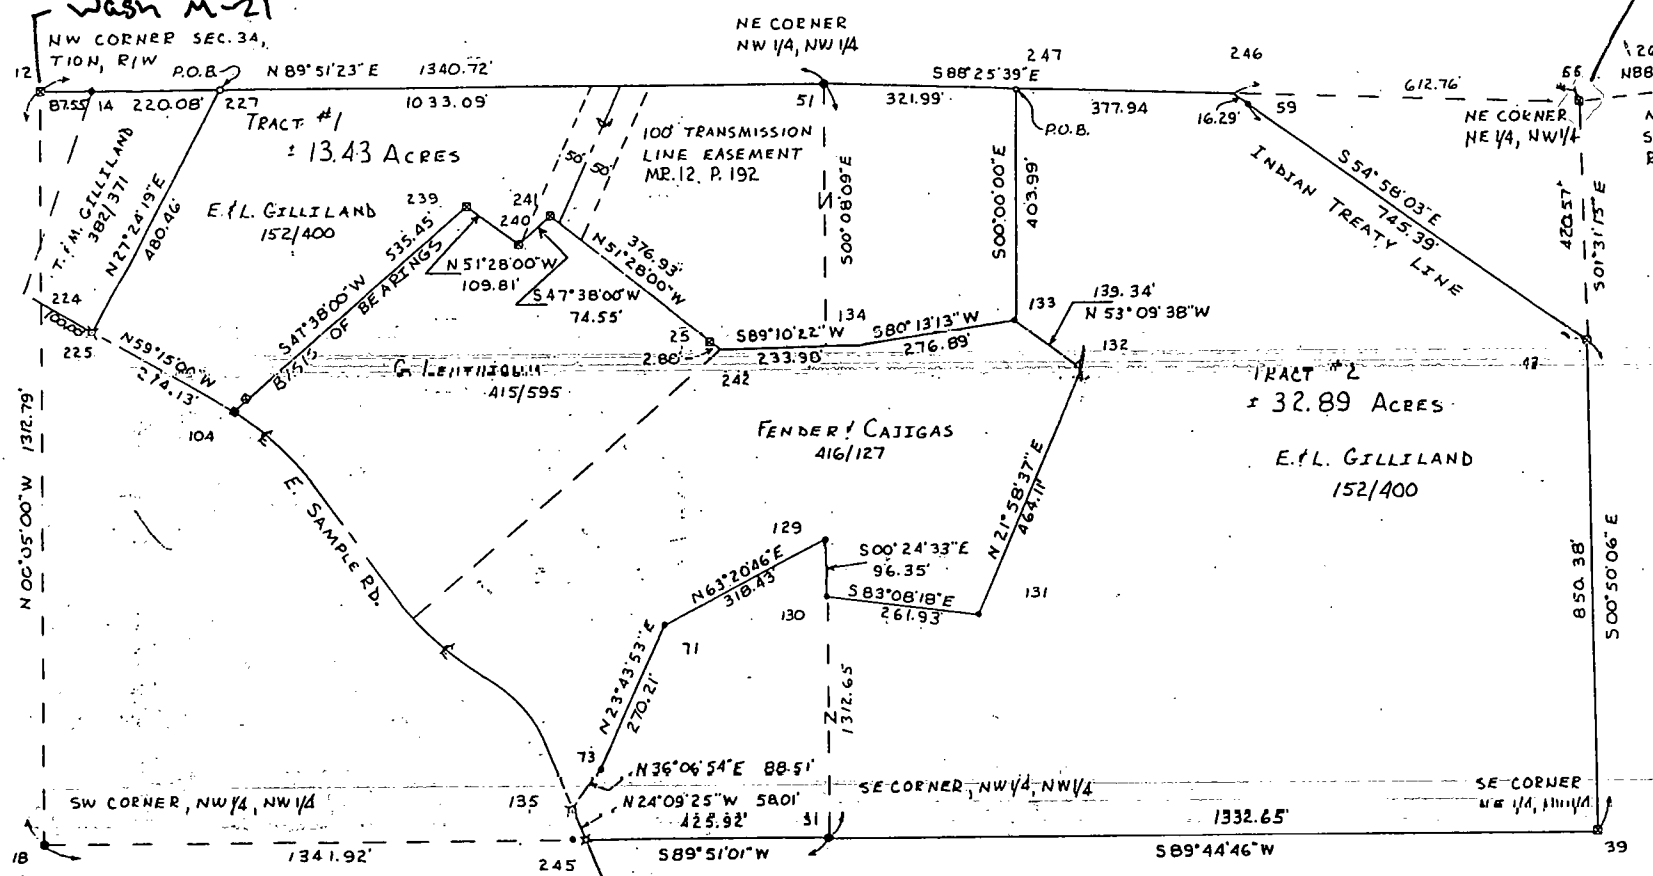

- CORNER POST FOUND / USED
 - STONE FOUND / USED
 - RAILROAD SPIKE FOUND / USED
 - IRON PIPE OR REBAR FOUND / USED
 - REBAR MARKED "CURRY 890006" SET
 - ✕ P.K. NAIL SET
- JOB # 082494

SUBJECT TO ALL EASEMENTS & RIGHTS OF WAY
EVIDENCE OF ALL EASEMENTS HAVE NOT
BEEN LOCATED IN THE FIELD AND ARE NOT
SHOWN ON THE MAP

Douglas R. Curry SEPT. 28, 1994
DOUGLAS R. CURRY (INDIANA L.S. #890006)
621 N. COLLEGE
BLOOMINGTON, IN 47404
(812) 332-9037




Subject to the above reservations, I hereby certify that the survey work performed on the project shown hereon was performed by me or under my direct supervision and control, and that all information is true and correct to the best of my knowledge and belief.

Certified this 28th day of September, 1994.

Douglas R. Curry

Douglas R. Curry (Indiana L.S. #890006)



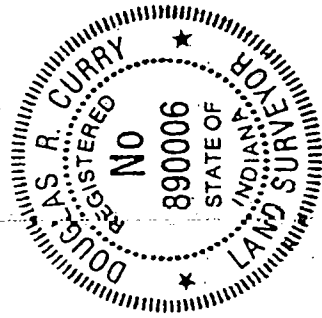




ARCHER
AND ASSOCIATES, INC.
LAND SURVEYING


Client
Owner of Record
Naylor, John W. &
Phyllis A.
Inst # 2000014168

Basis of Bearings
Graham rebars found on the east line of subject tract rotated to S 01 30'00"E as per previous survey by Graham on adjoiner to the east

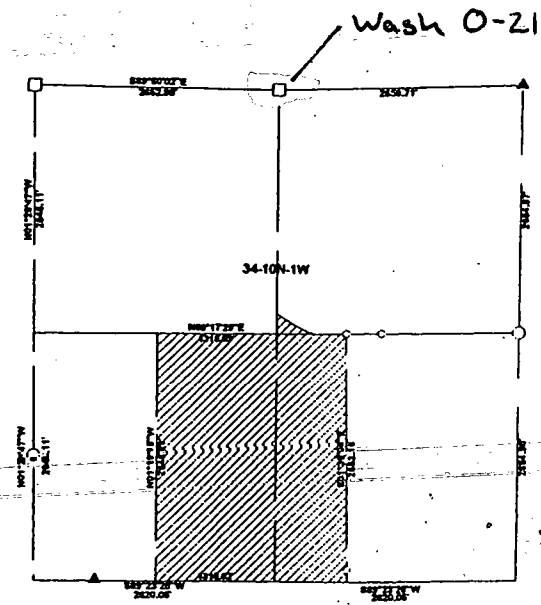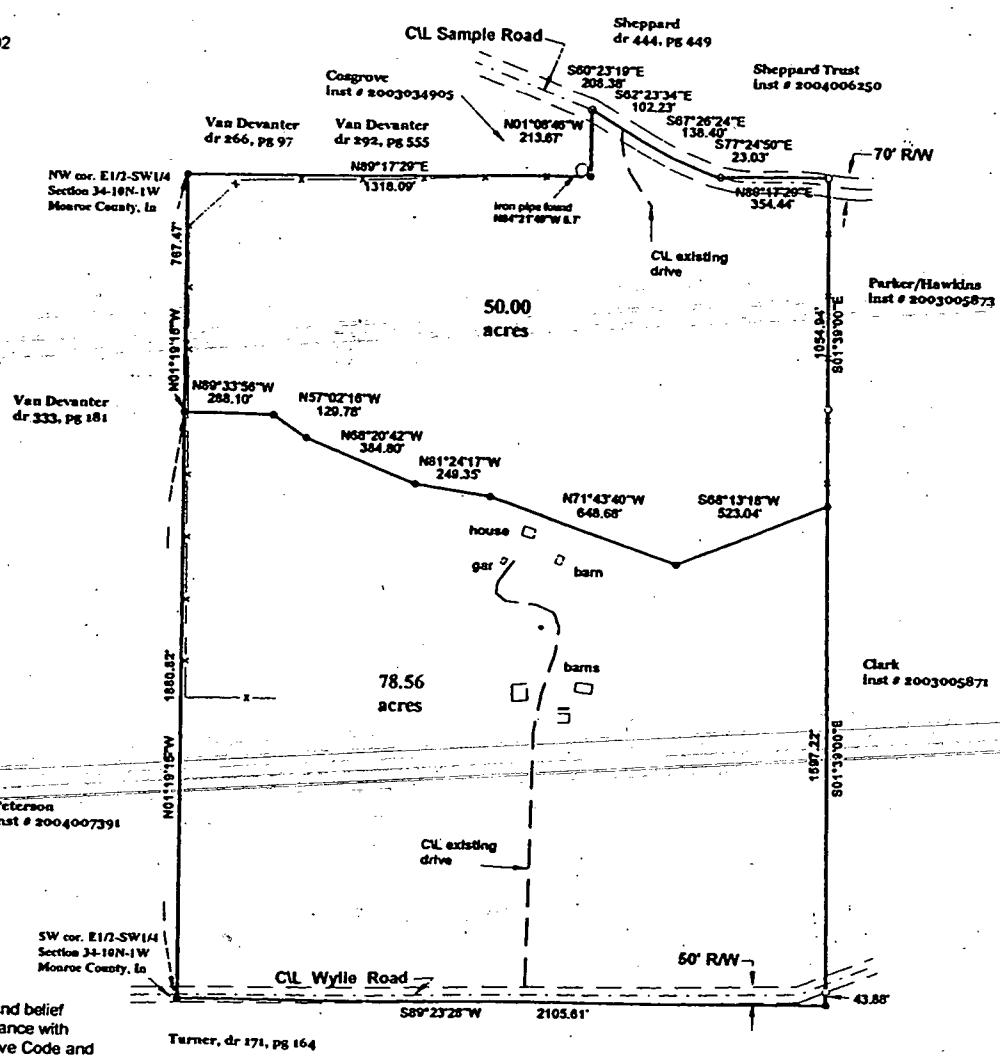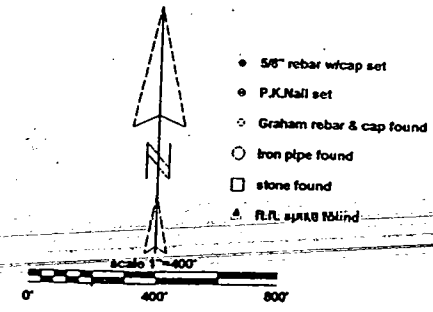


I, hereby certify that to the best of my knowledge, ability and belief the within plat represents a survey made by me in accordance with Title 865, Article 1, Chapter 12 of the Indiana Administrative Code and completed on October 20th, 2004

Steven W. Archer
Indiana Registered Land Surveyor # 80870009

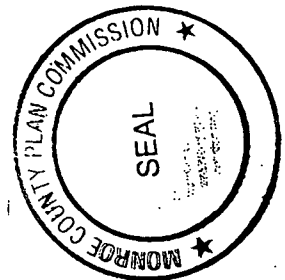


PART OF N 1/2, NW 1/4, SEC. 34, T10N, R1W,
WASHINGTON TWP., MONROE COUNTY, IN

OWNER: EDWARD R. & LUCILLE GILLILAND
SOURCE: DEED RECORD 152, PAGE 400

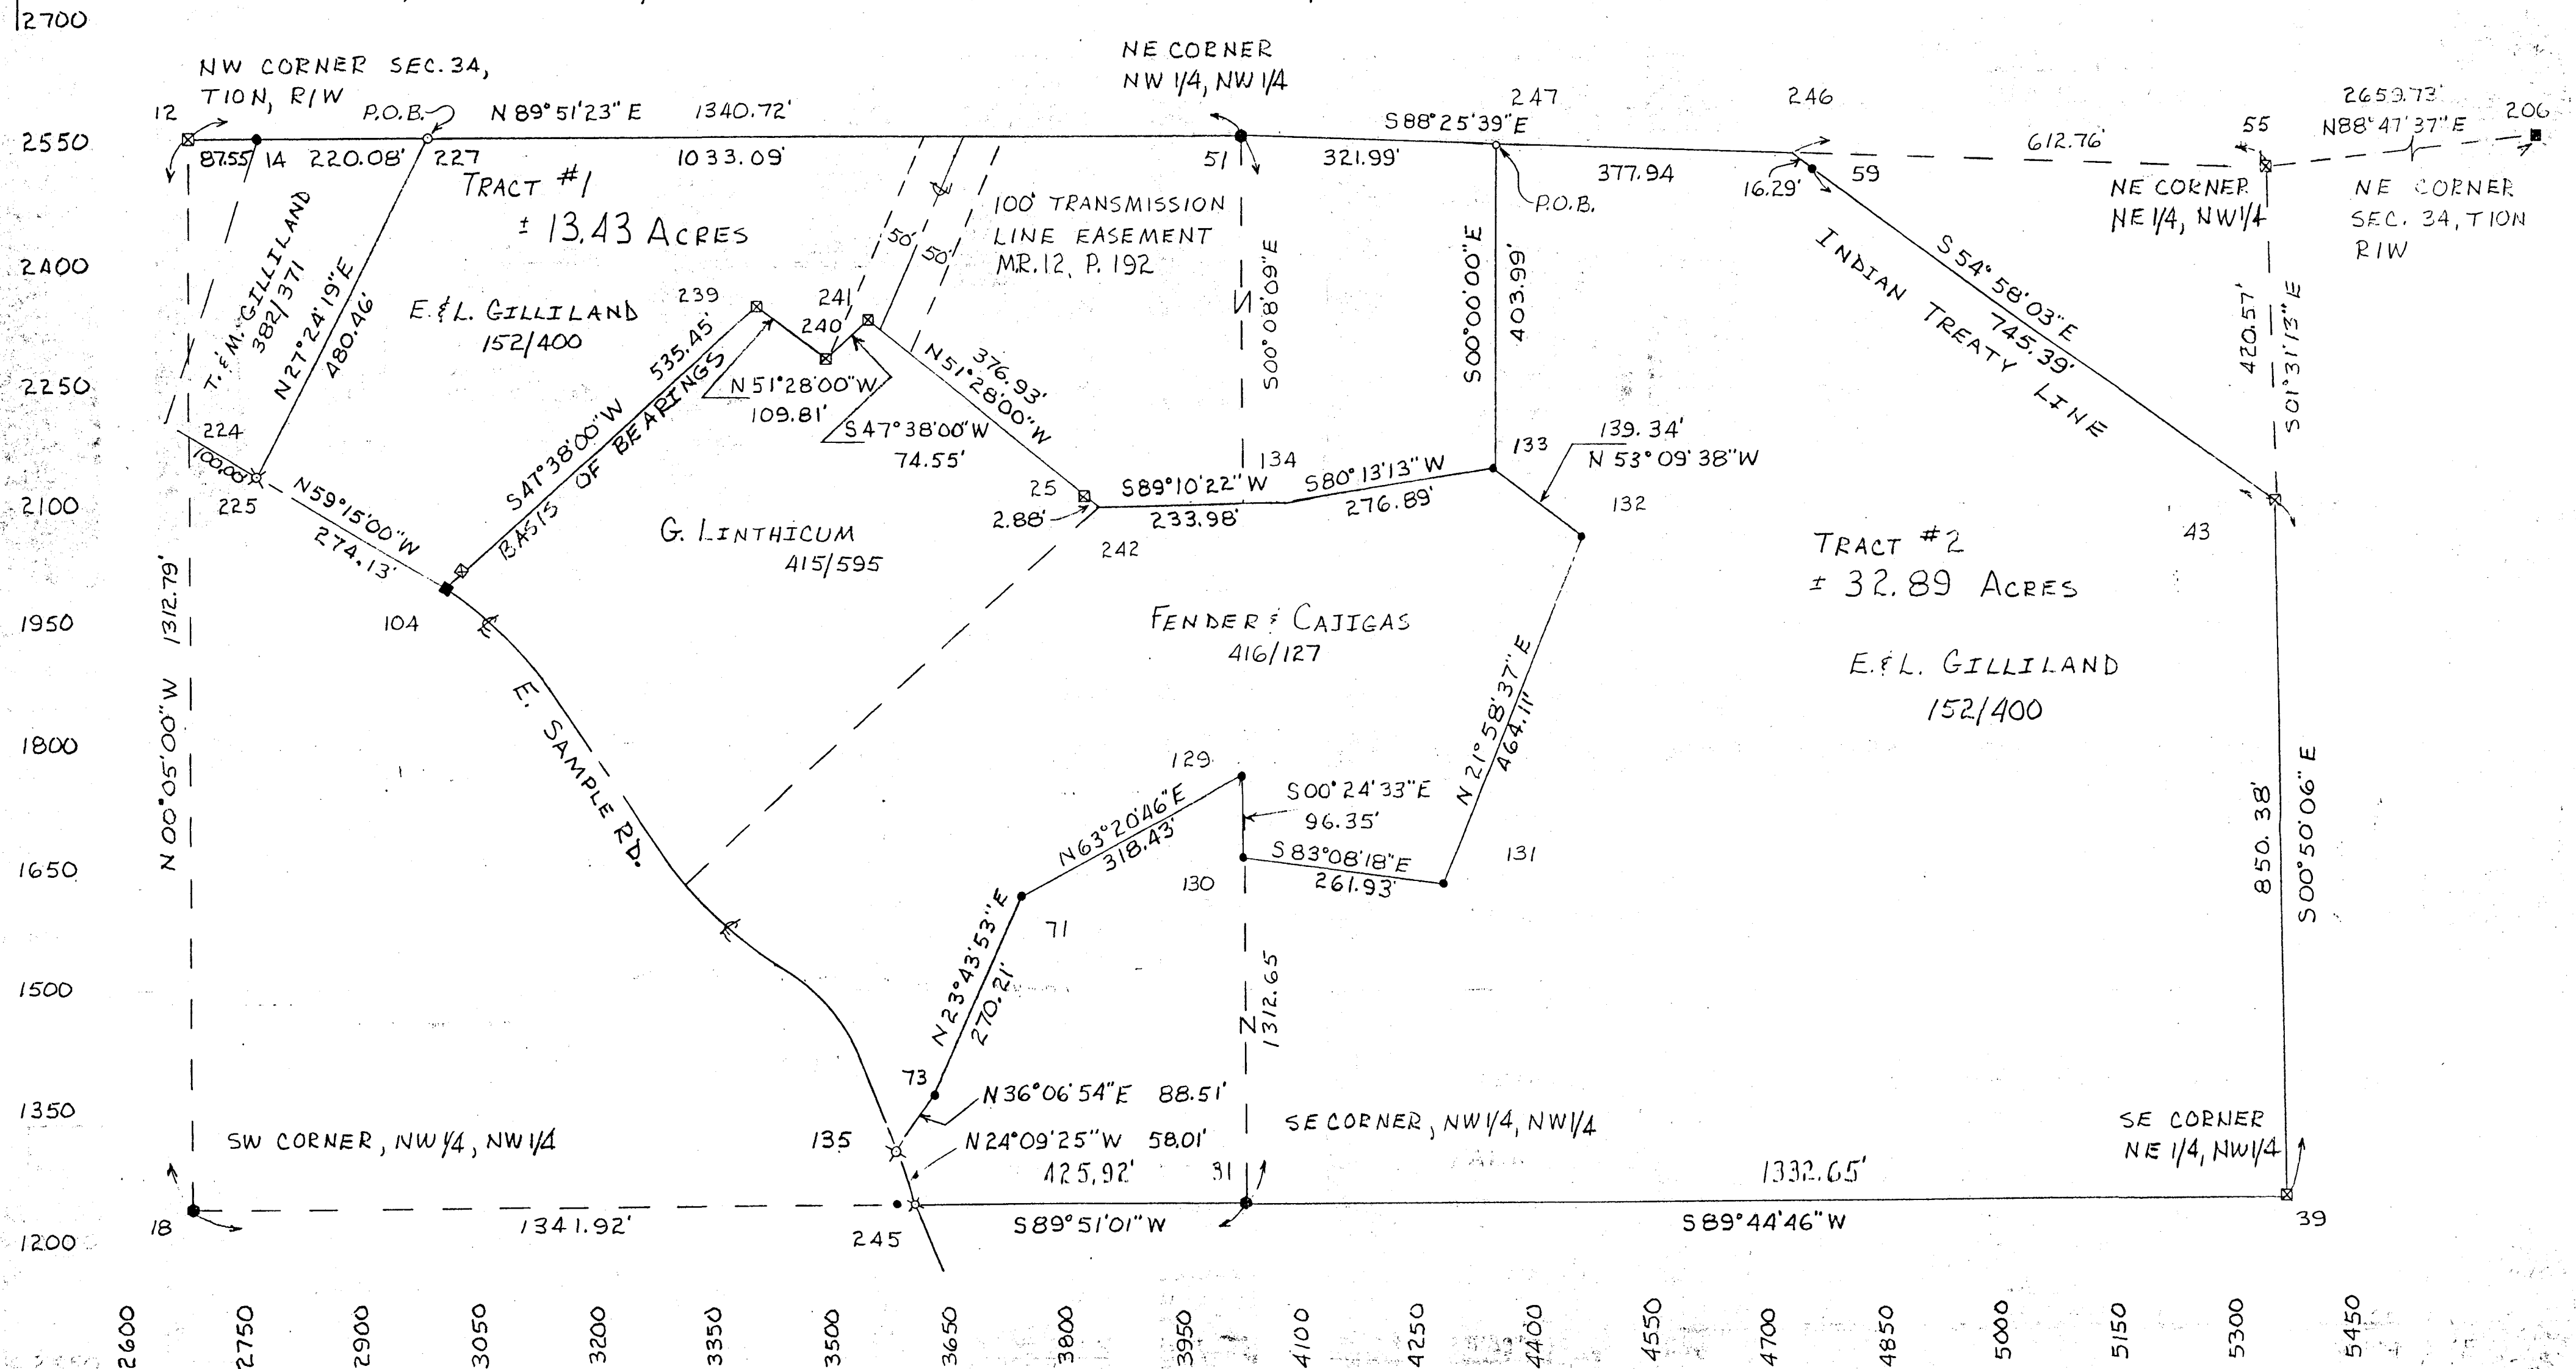


- CORNER POST FOUND & USED
- STONE FOUND & USED
- RAILROAD SPIKE FOUND & USED
- IRON PIPE OR REBAR FOUND & USED
- REBAR MARKED "CURRY 890006" SET
- ✕ P.K. NAIL SET

JOB # 082494

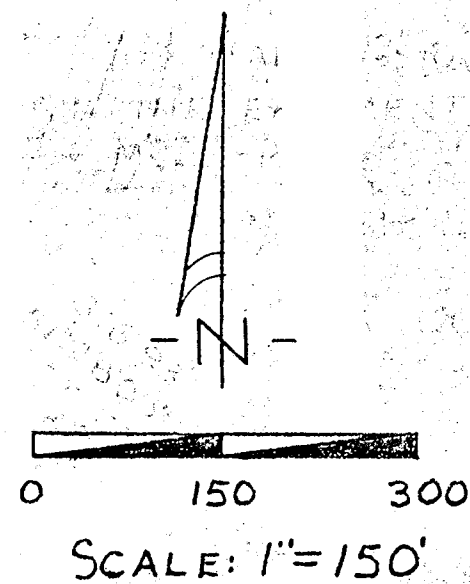

SUBJECT TO ALL EASEMENTS & RIGHTS OF WAY
EVIDENCE OF ALL EASEMENTS HAVE NOT
BEEN LOCATED IN THE FIELD AND ARE NOT
SHOWN ON THE MAP.

Douglas R. Curry SEPT. 28, 1994
DOUGLAS R. CURRY (INDIANA L.S. #890006)
621 N. COLLEGE
BLOOMINGTON, IN 47404
(812) 332-9037

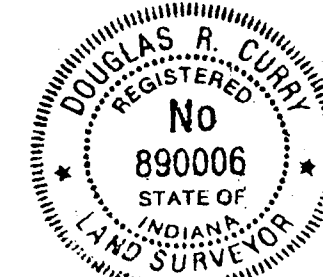



Thence S 54° E 80 poles corner made and Rock
 planted Witness trees W Oak 30 inches in
 diameter S 84° E 47 1/2 links distant W Oak
 25 inches in diameter S 84° W 22 links distant
 Thence S 84° E 40 poles corner made and Rock
 planted Witness trees W Oak 19 inches in diameter
 S 37° E 22 links distant Hickory 22 inches in
 diameter S 51° W 22 links distant
 Thence S 51° W 80 poles to the place of beginning

Containing twenty Acres which in our judgment is one
 seventh the value of lands ordered to be partitioned

S. S. Buskirk

John D. Shipman } Commissioners
 Doctor T. H. Hearn }

Saworn

John D. Shipman

John D. Shipman

December the 24th 1860

Ran the following line and made the following corner in Section
 34 T 10 S R 18 W. The line commenced at S. E.
 corner of the T 10 S R 18 W. Dr. of the same at a corner
 made before then S 84° W 35 poles & 11 links to a corner made
 before then S 84° W 163 poles corner made Witness trees 11
 inches in diameter S 38° E 82 links distant Sugar 12 inches in
 diameter S 67° E 31 links distant Thence S 84° E 31 poles &
 11 links to corner made before then S 84° E 163 poles to
 place of beginning John D. Shipman, Parson Mc Donald & David W. Buskirk

